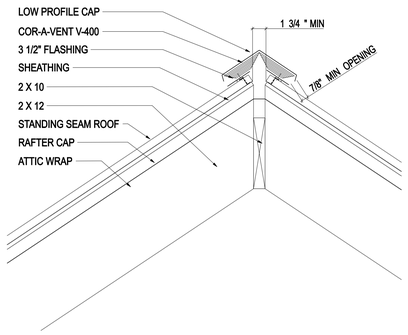

E2 RIDGE VENTING CAP

1 1/2" = 1'-0" CPHOM-DE11

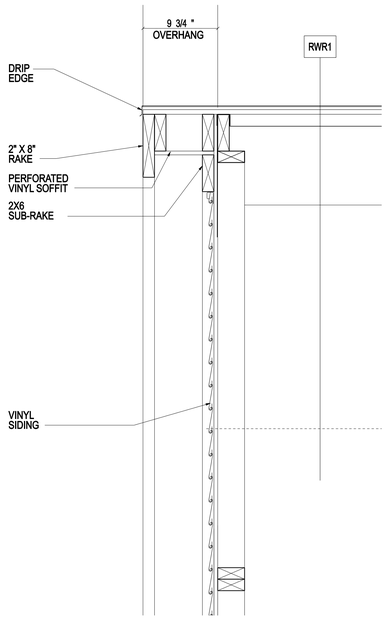

D4 RAKE

1 1/2" = 1'-0" BENHS-DE17

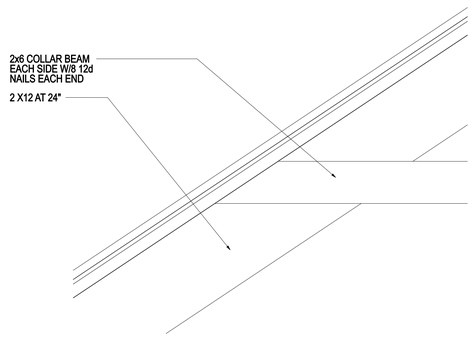

E6 BRACING

1 1/2" = 1'-0" CPHOM-DE12

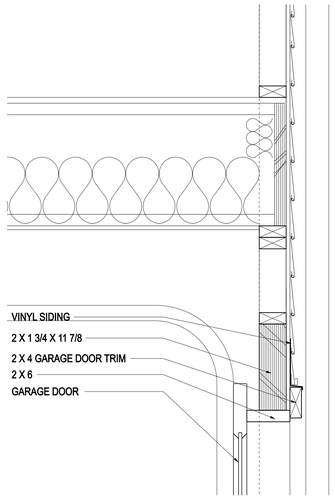

C2 EXT GARAGE WALL/FLOOR

1 1/2" = 1'-0" BENHS-DE13

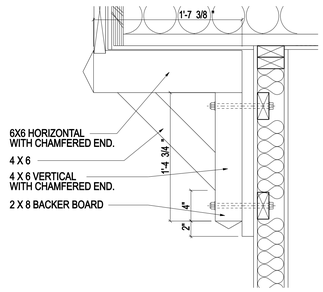

C4 BRACKET DETAIL

1 1/2" = 1'-0" BENHS-DE21

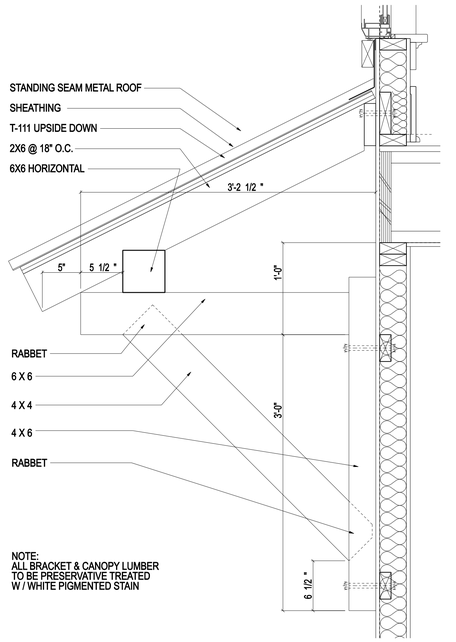

B6 CANOPY

1 1/2" = 1'-0" CPHOM-DE16

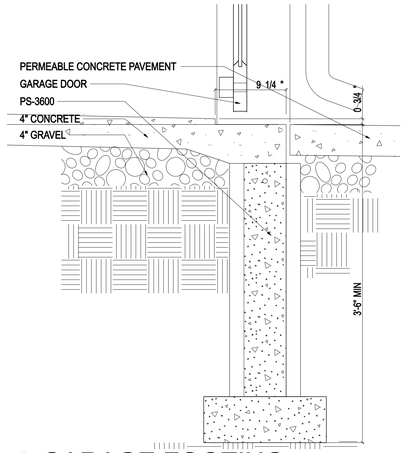

A2 GARAGE FOOTING

1 1/2" = 1'-0" CPHOM-DE14

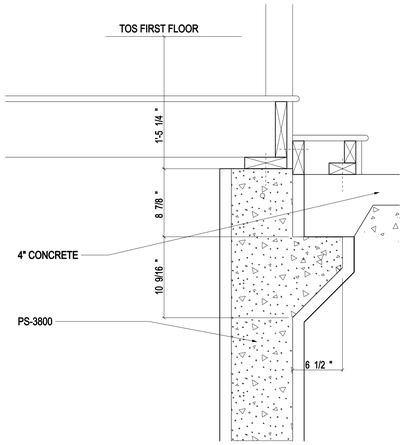

A4 STEP INTO GARAGE

1 1/2" = 1'-0" BENHS-DE20

Path Concept House

2503 Parker Street,
Omaha, NE 68111.

Torti Gallas and Partners, Inc.
1300 Spring Street,
4th Floor
Silver Spring, MD 20910
301.588.4800
www.tortigallaschk.com

Owner
Brighton Construction Co
Phone: 402.434.2450
Fax: 402.434.2450
1941 K Street
Lincon, NE 68510

Project Management
Newport Partners LLC
Phone: 301.889.0017
Fax: 301.889.0019
3760 Tanglewood Lane
Davidsonville, MD 21035
www.Newportpartnersllc.com

These construction documents were prepared specifically for the project site located at 2503 Parker Street, Omaha, NE. Subsequent use and/or modification of these documents for any project is strictly prohibited unless the documents are reviewed, modified and sealed by a registered architect in the jurisdiction of the proposed project for code compliance, constructability and site adaptation; the project is a HUD project; and, all users and the registered architect agree to defend, indemnify, and hold harmless Torti Gallas And Partners, Inc., its successors and the past, present and future employees of all of them, from all claims, losses, damages, judgments, cost, including reasonable attorney fees, and expenses that relate to or arise, in any way, out of the use or modification of the documents for other projects. Torti Gallas And Partnership, Inc. retains all common law and statutory copyrights in these documents and their content. Any copying, use or modification of these documents without strict adherence to these conditions will be prosecuted as a violation of these copyrights.

Key Plan

Revisions

No. 01 Date 11/24/06
General Revisions

Details

Date
10/31/06

Principal In Charge
B.K.

Project Designer
M.B.

Project Architect.
F.S.

Drawn
B.K., F.S.

Job No.
05127.03

Scale
1 1/2" = 1' - 0"

Drawing No.
A605

PATH CONCEPT HOUSE

TORTI GALLAS AND PARTNERS, INC.

User: fremmo
File: q:\pec\05127.cph\00\om\archeh\CPHOM-605.SHT
Date: 3/9/2007
Time: 2:05:20 PM
Last Saved: 3/9/2007
Driver: PDF_32x42.plt